



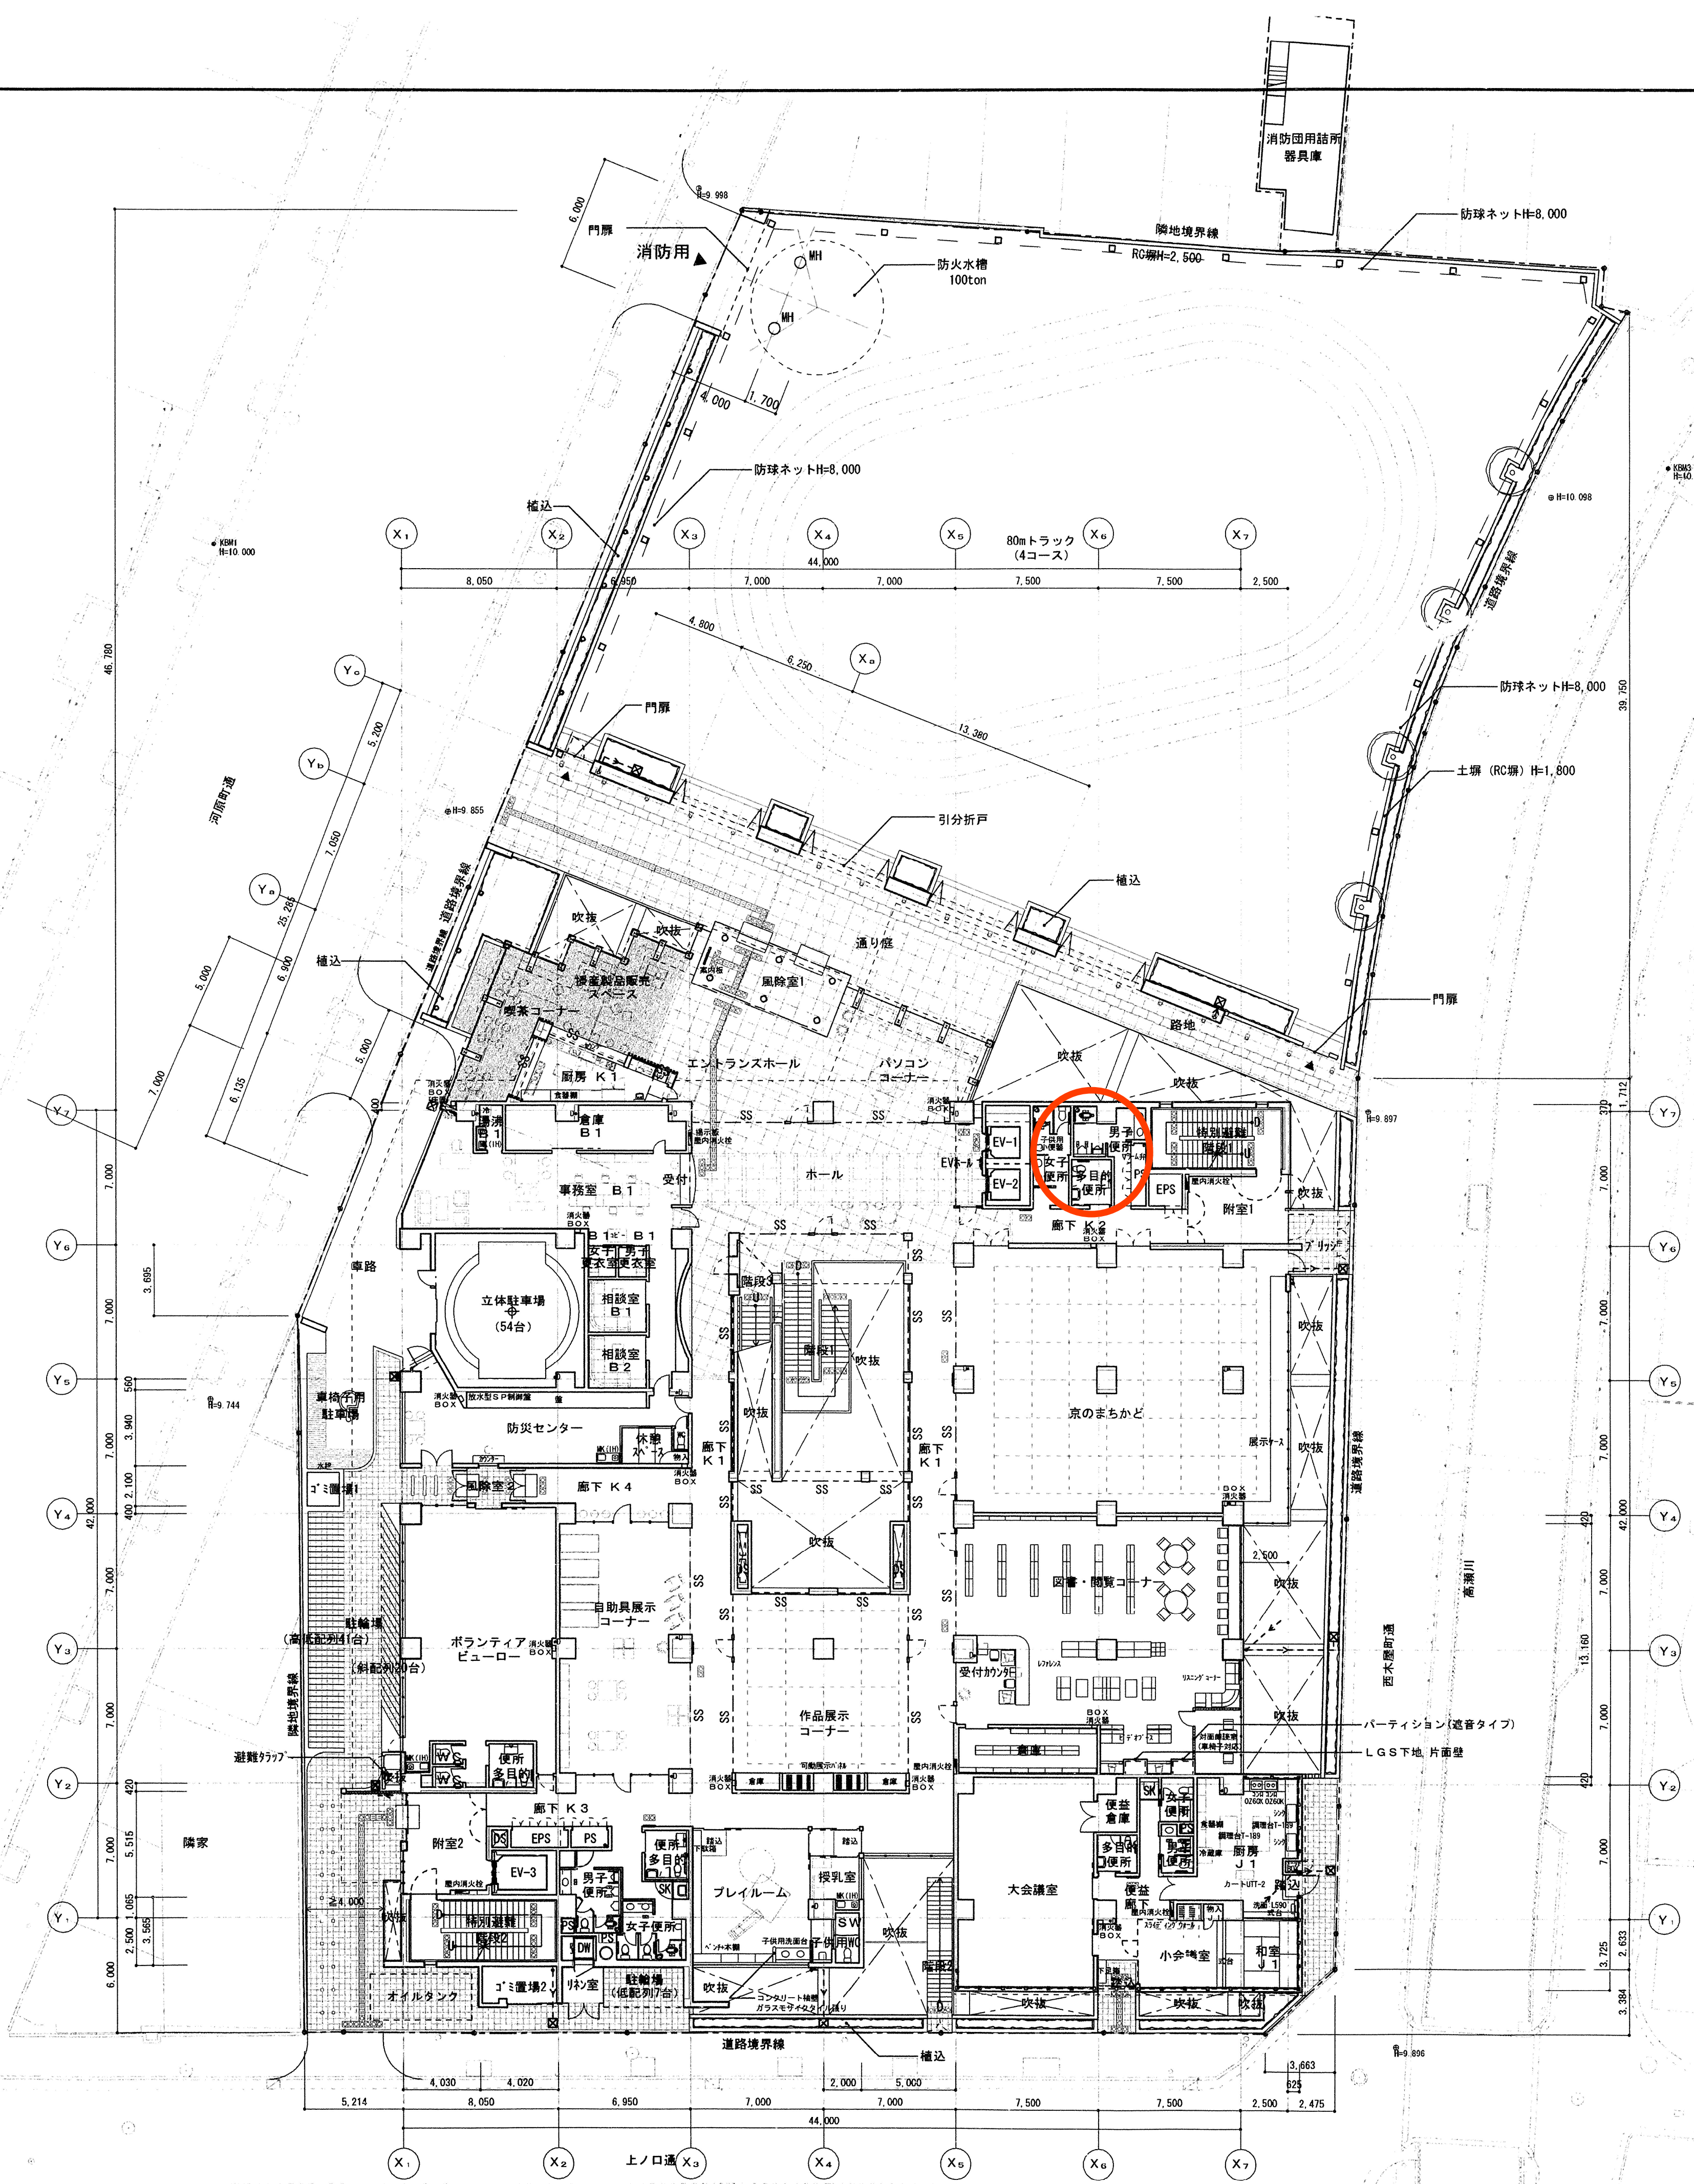


1 階平面図

SCALE 1/200


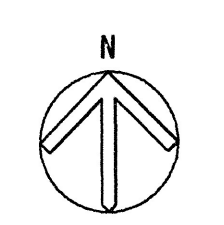




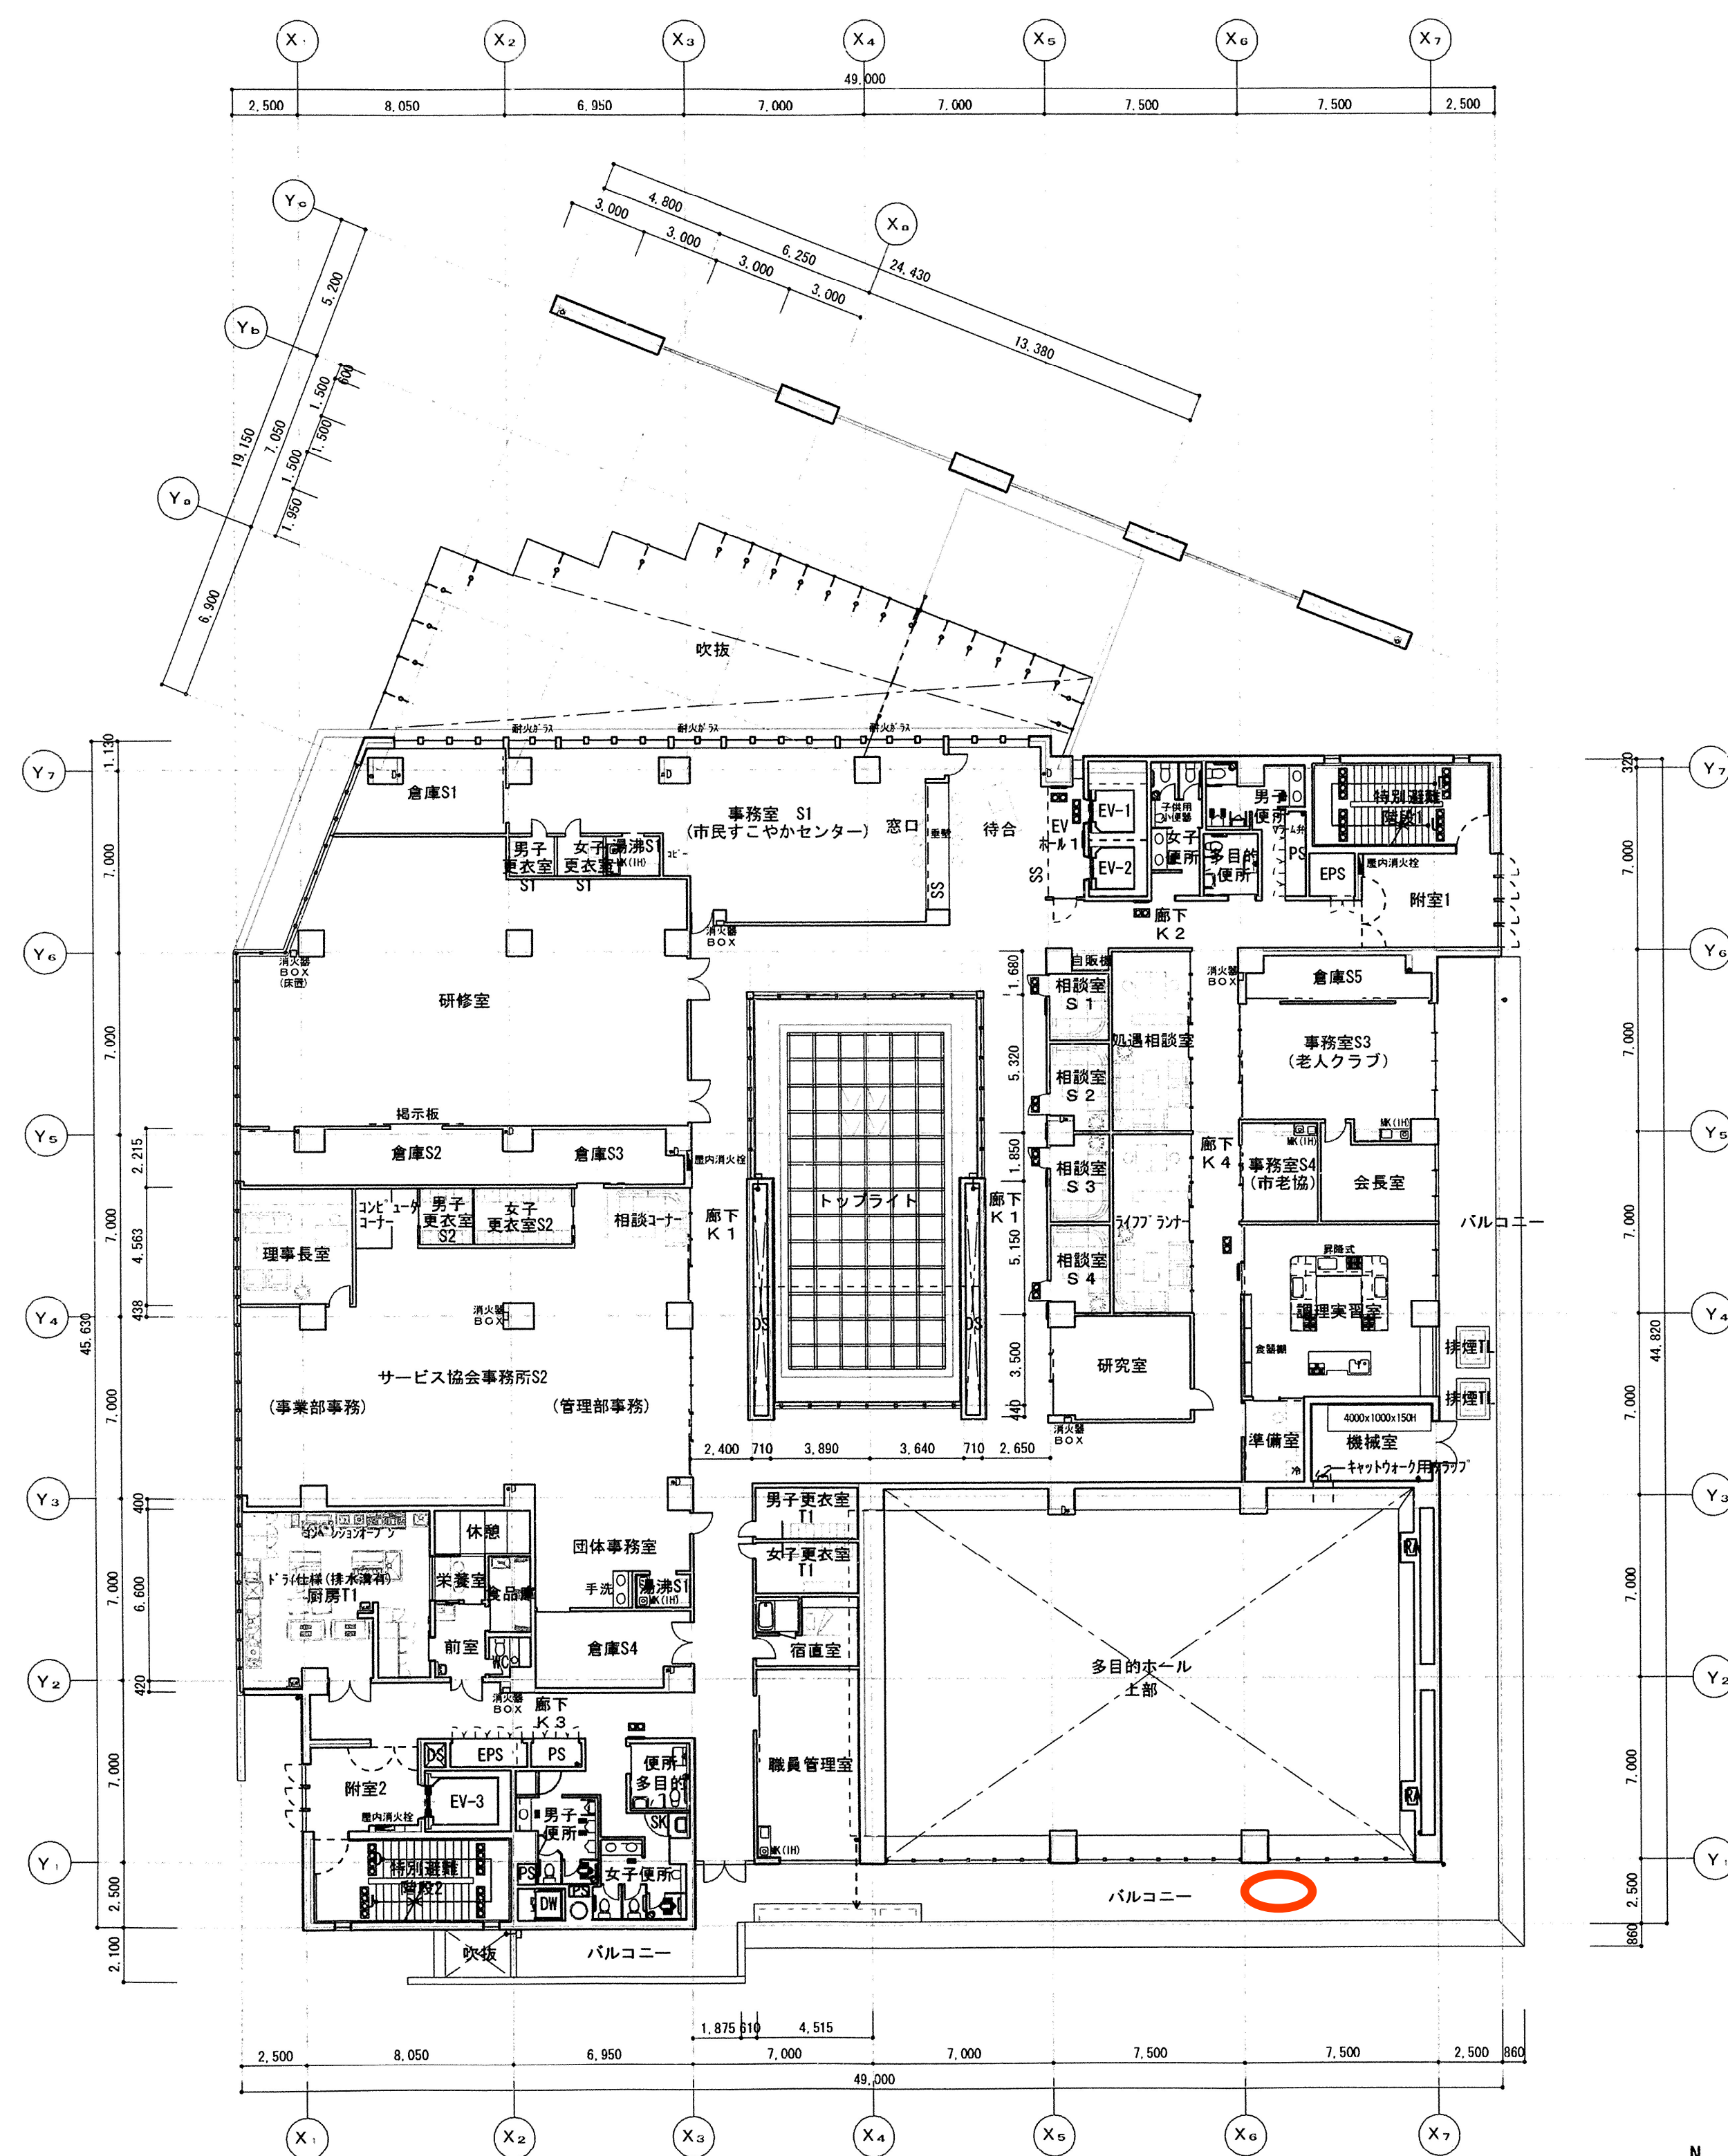


4 階 平 面 図

SCALE 1/200

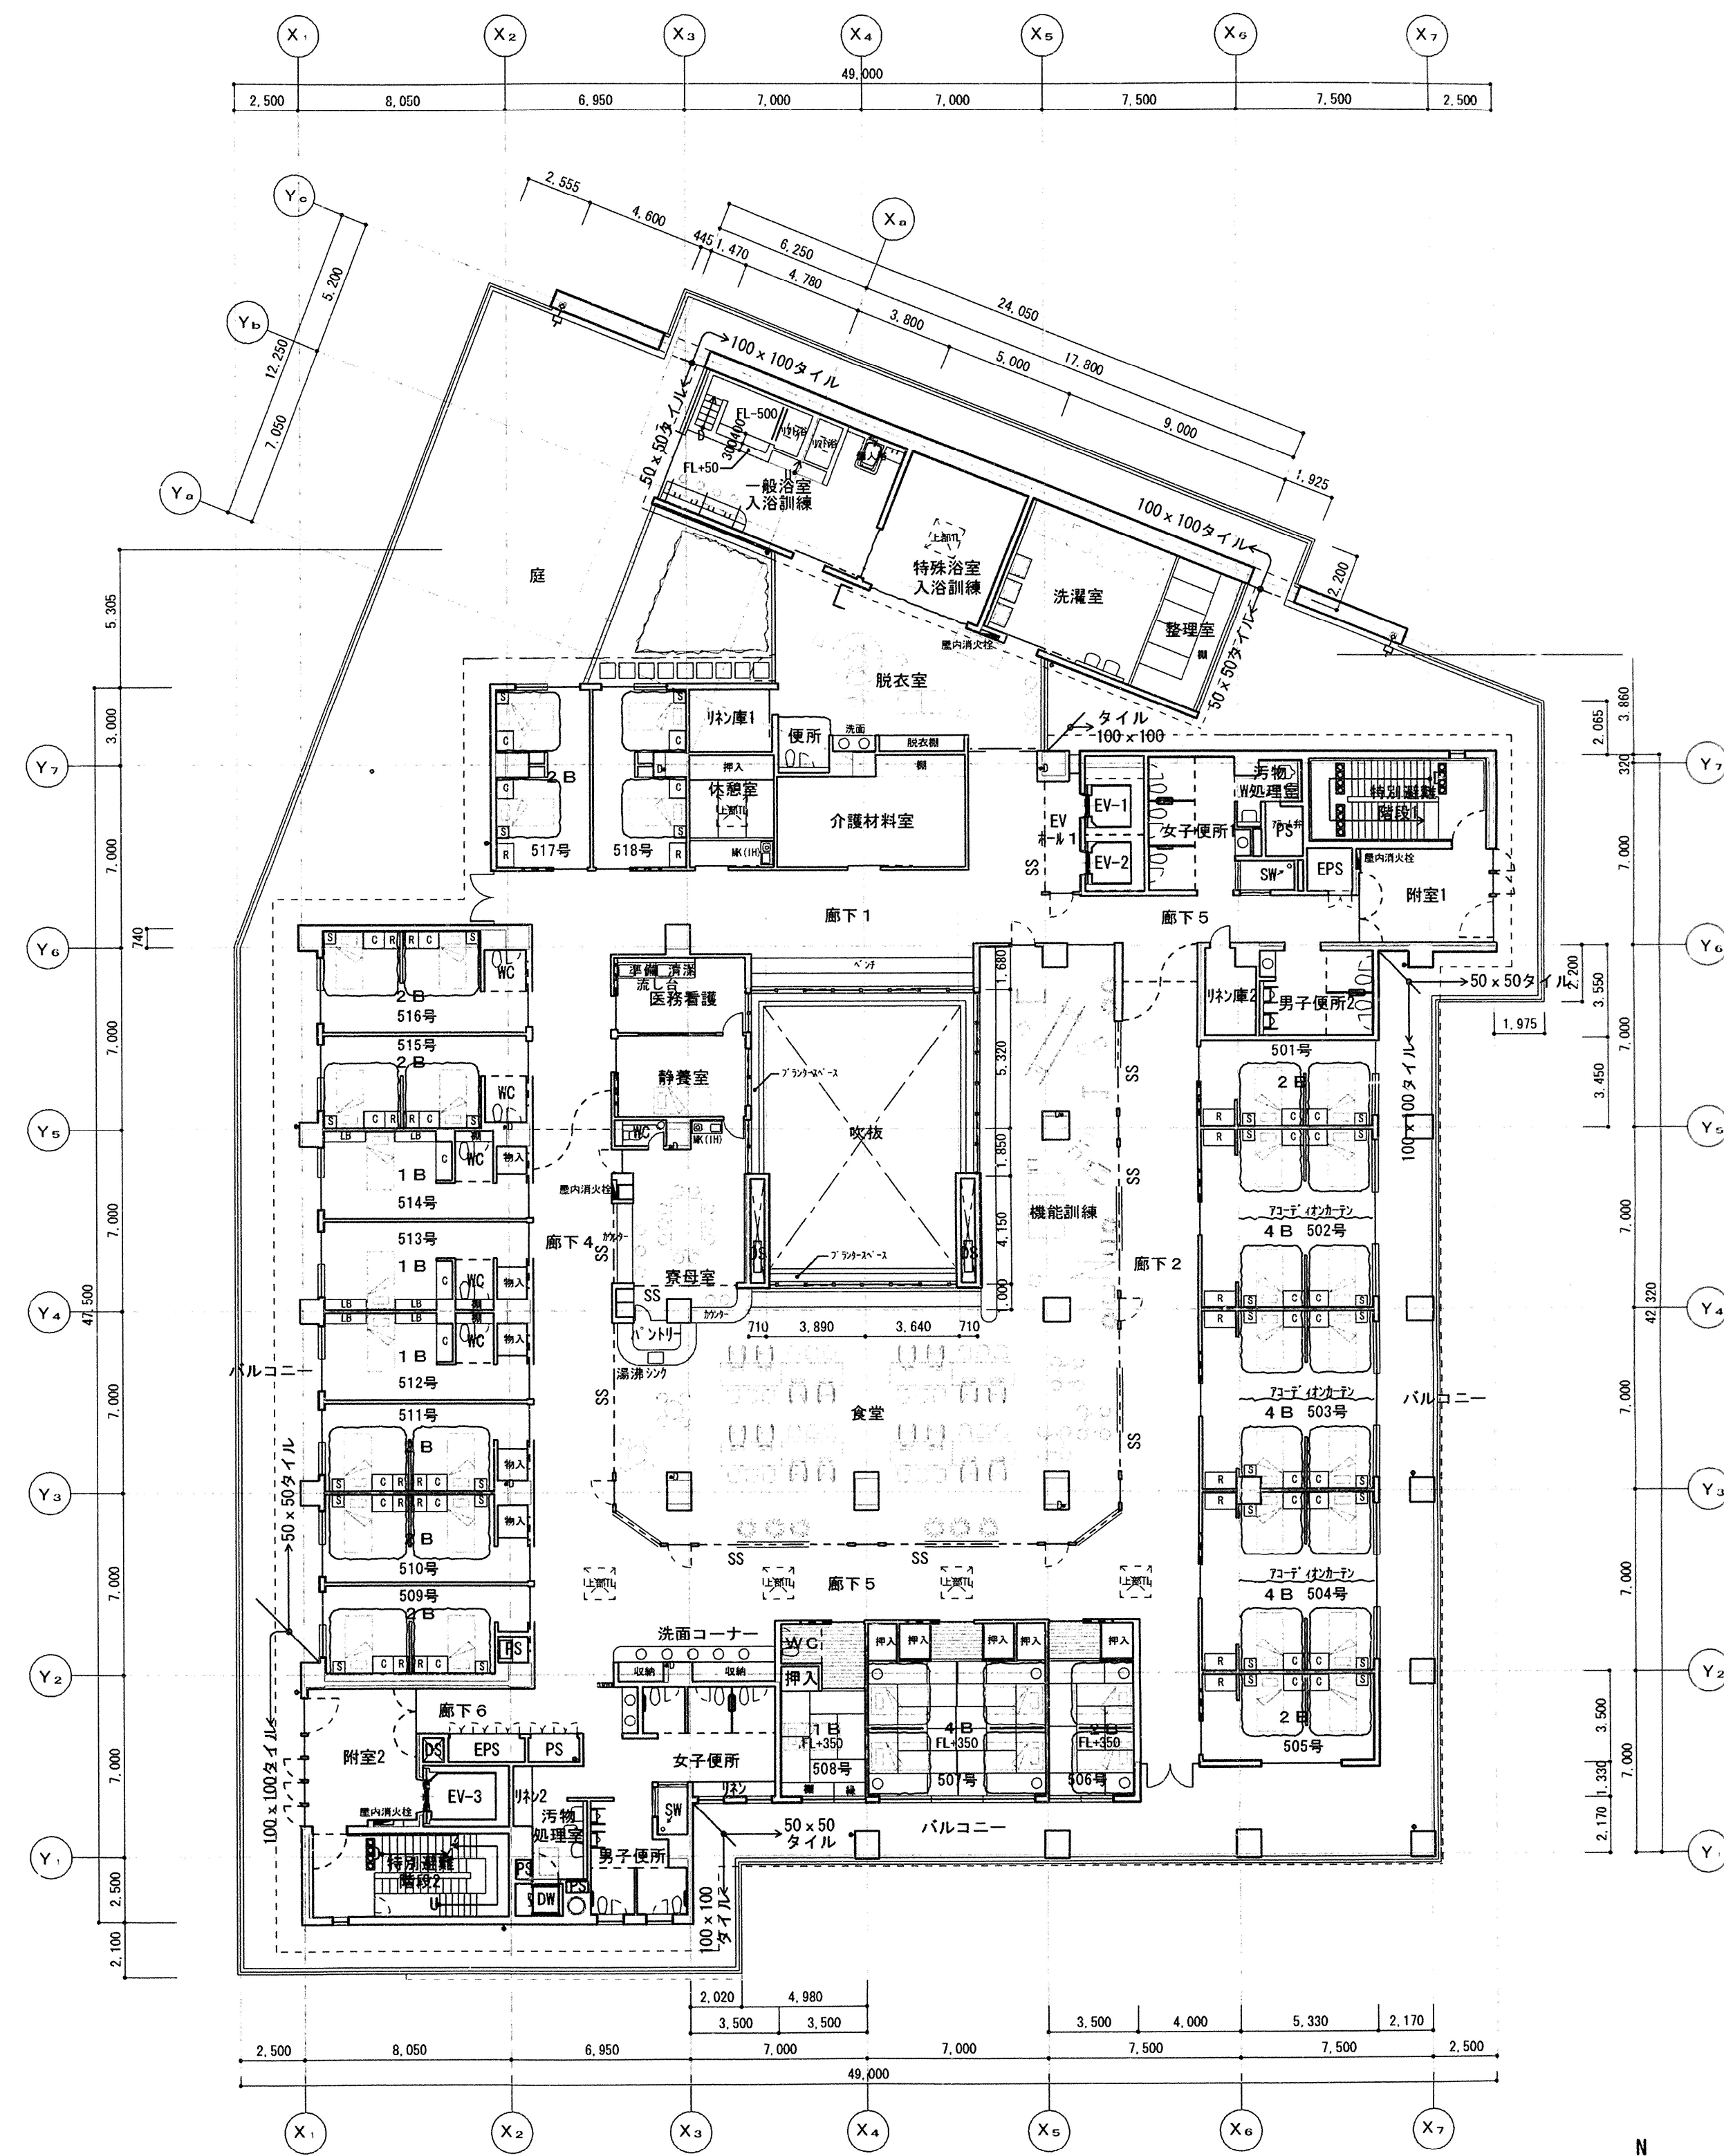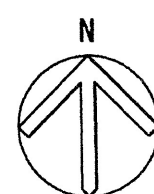


5 階 平 面 図

SCALE 1/200

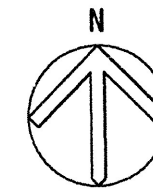




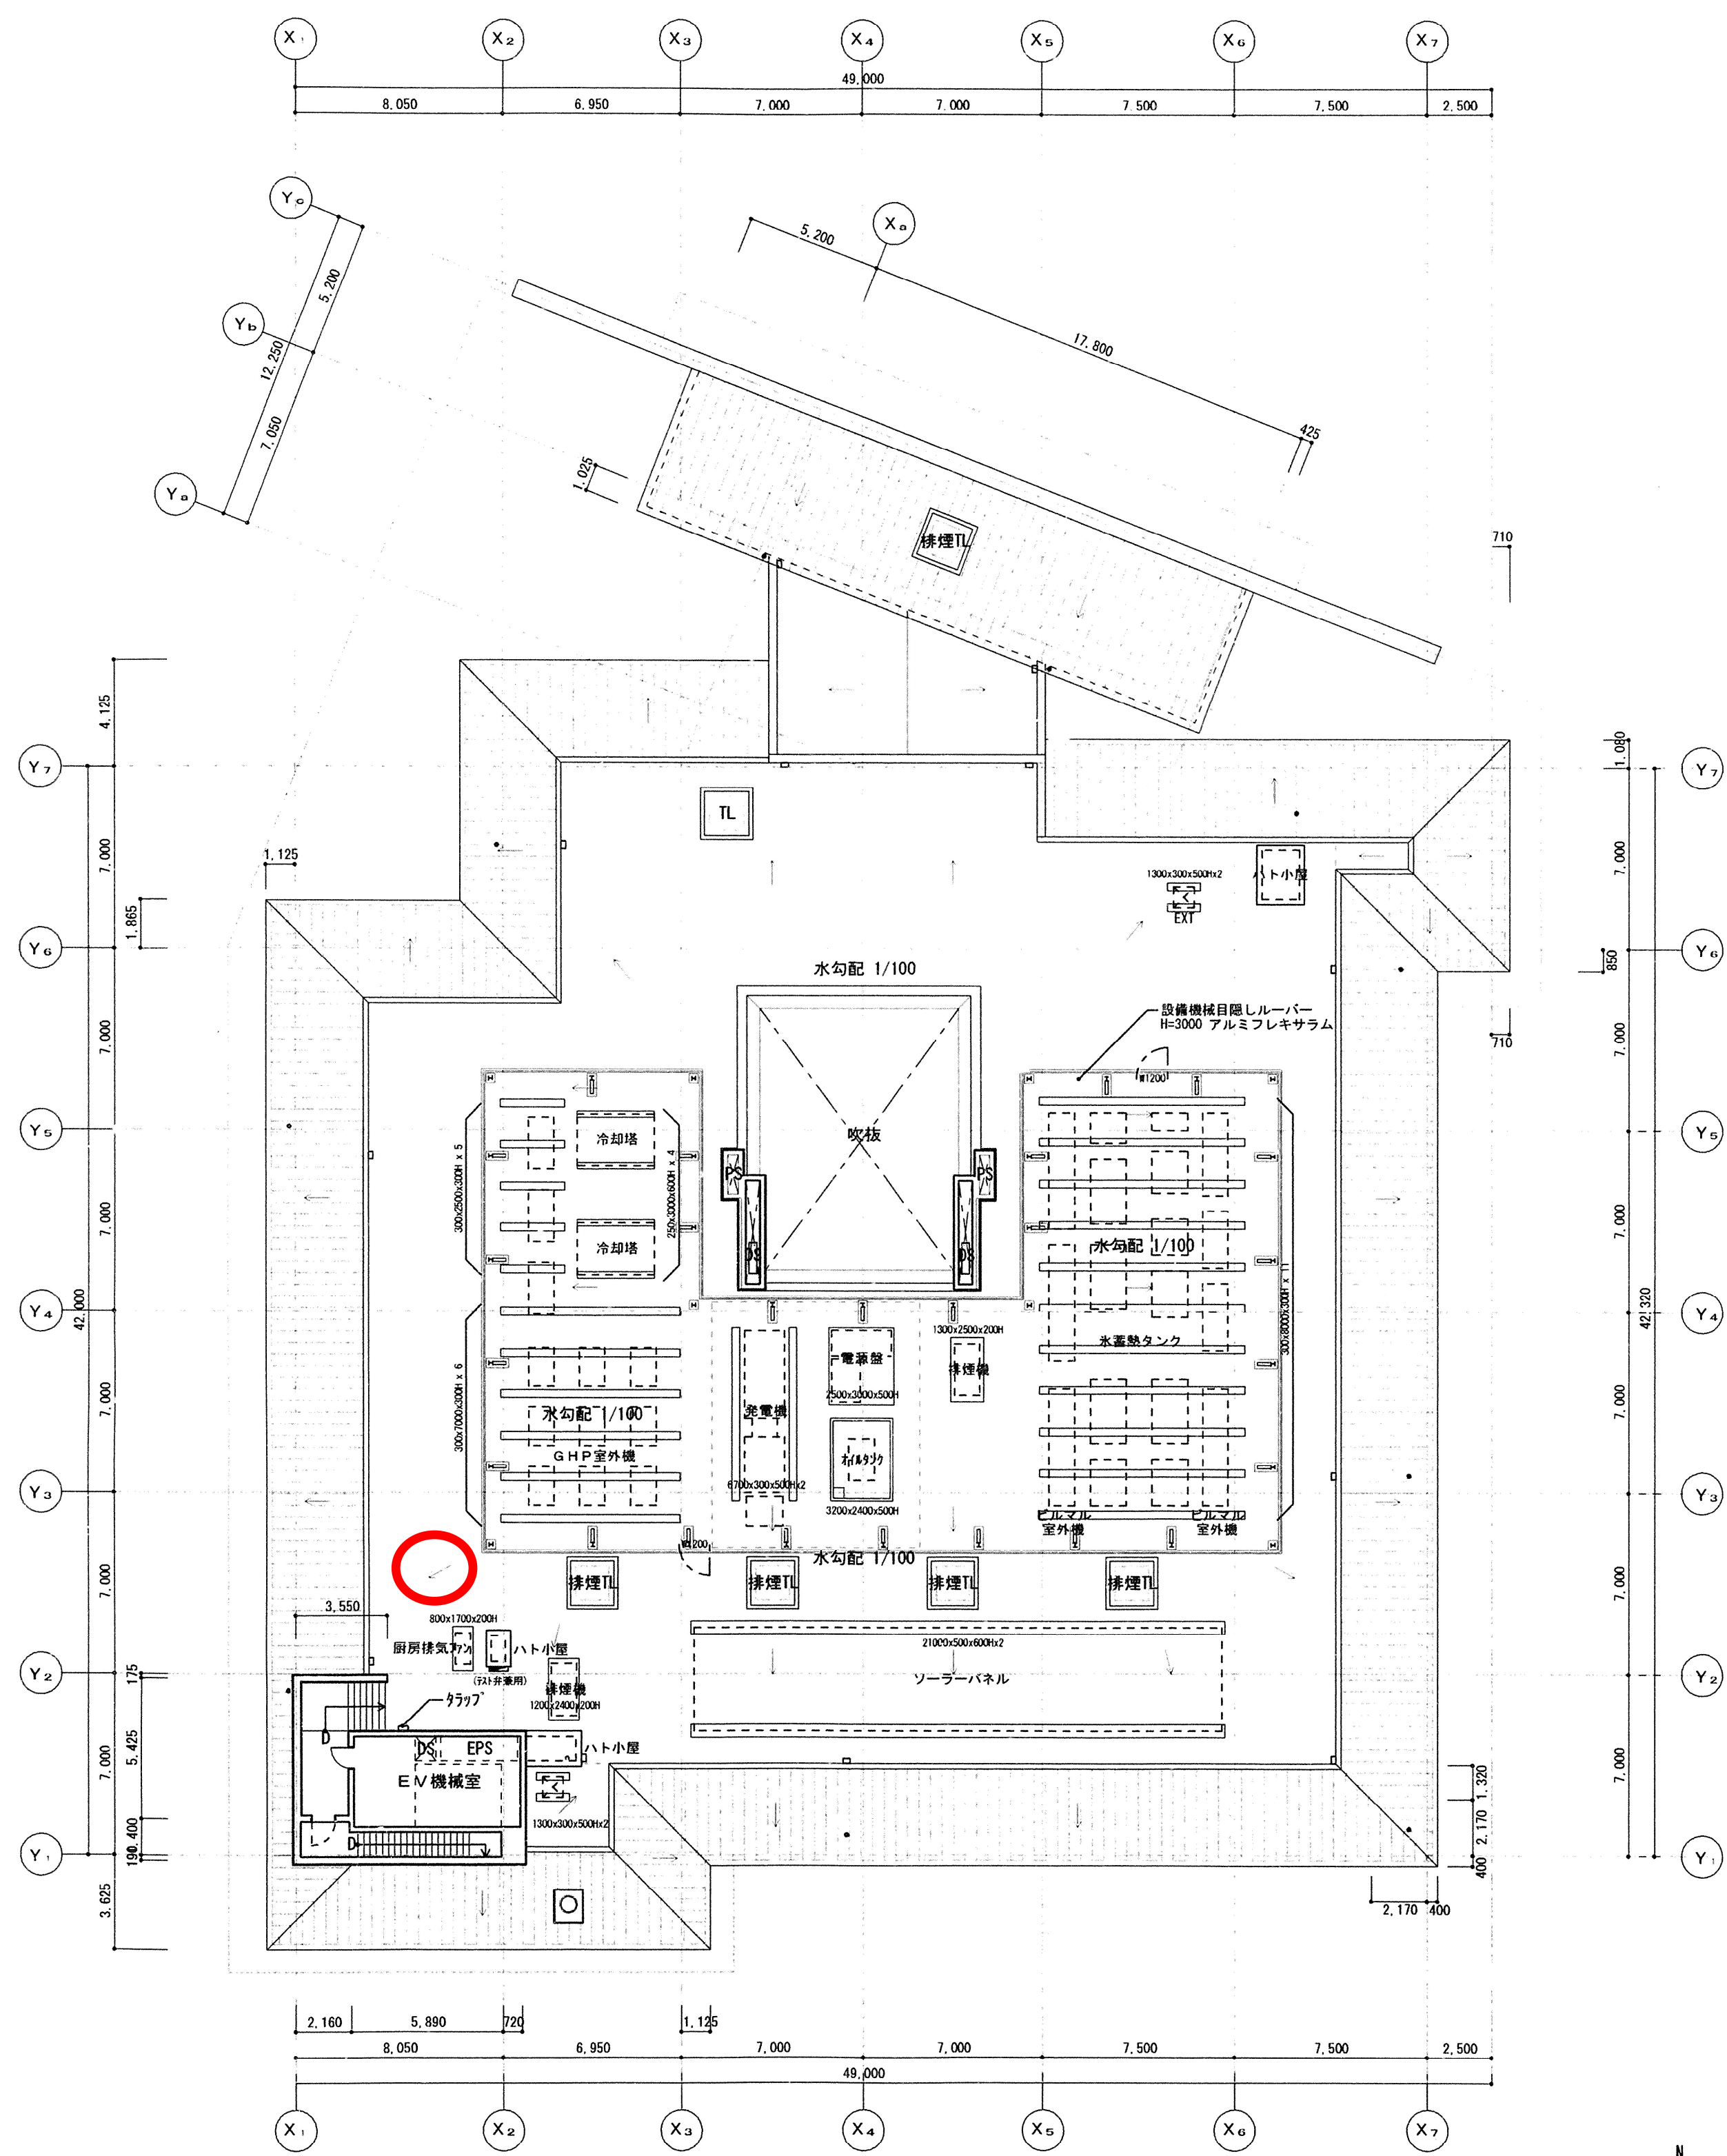

屋根平面図 (屋上平面図)

SCALE 1/200

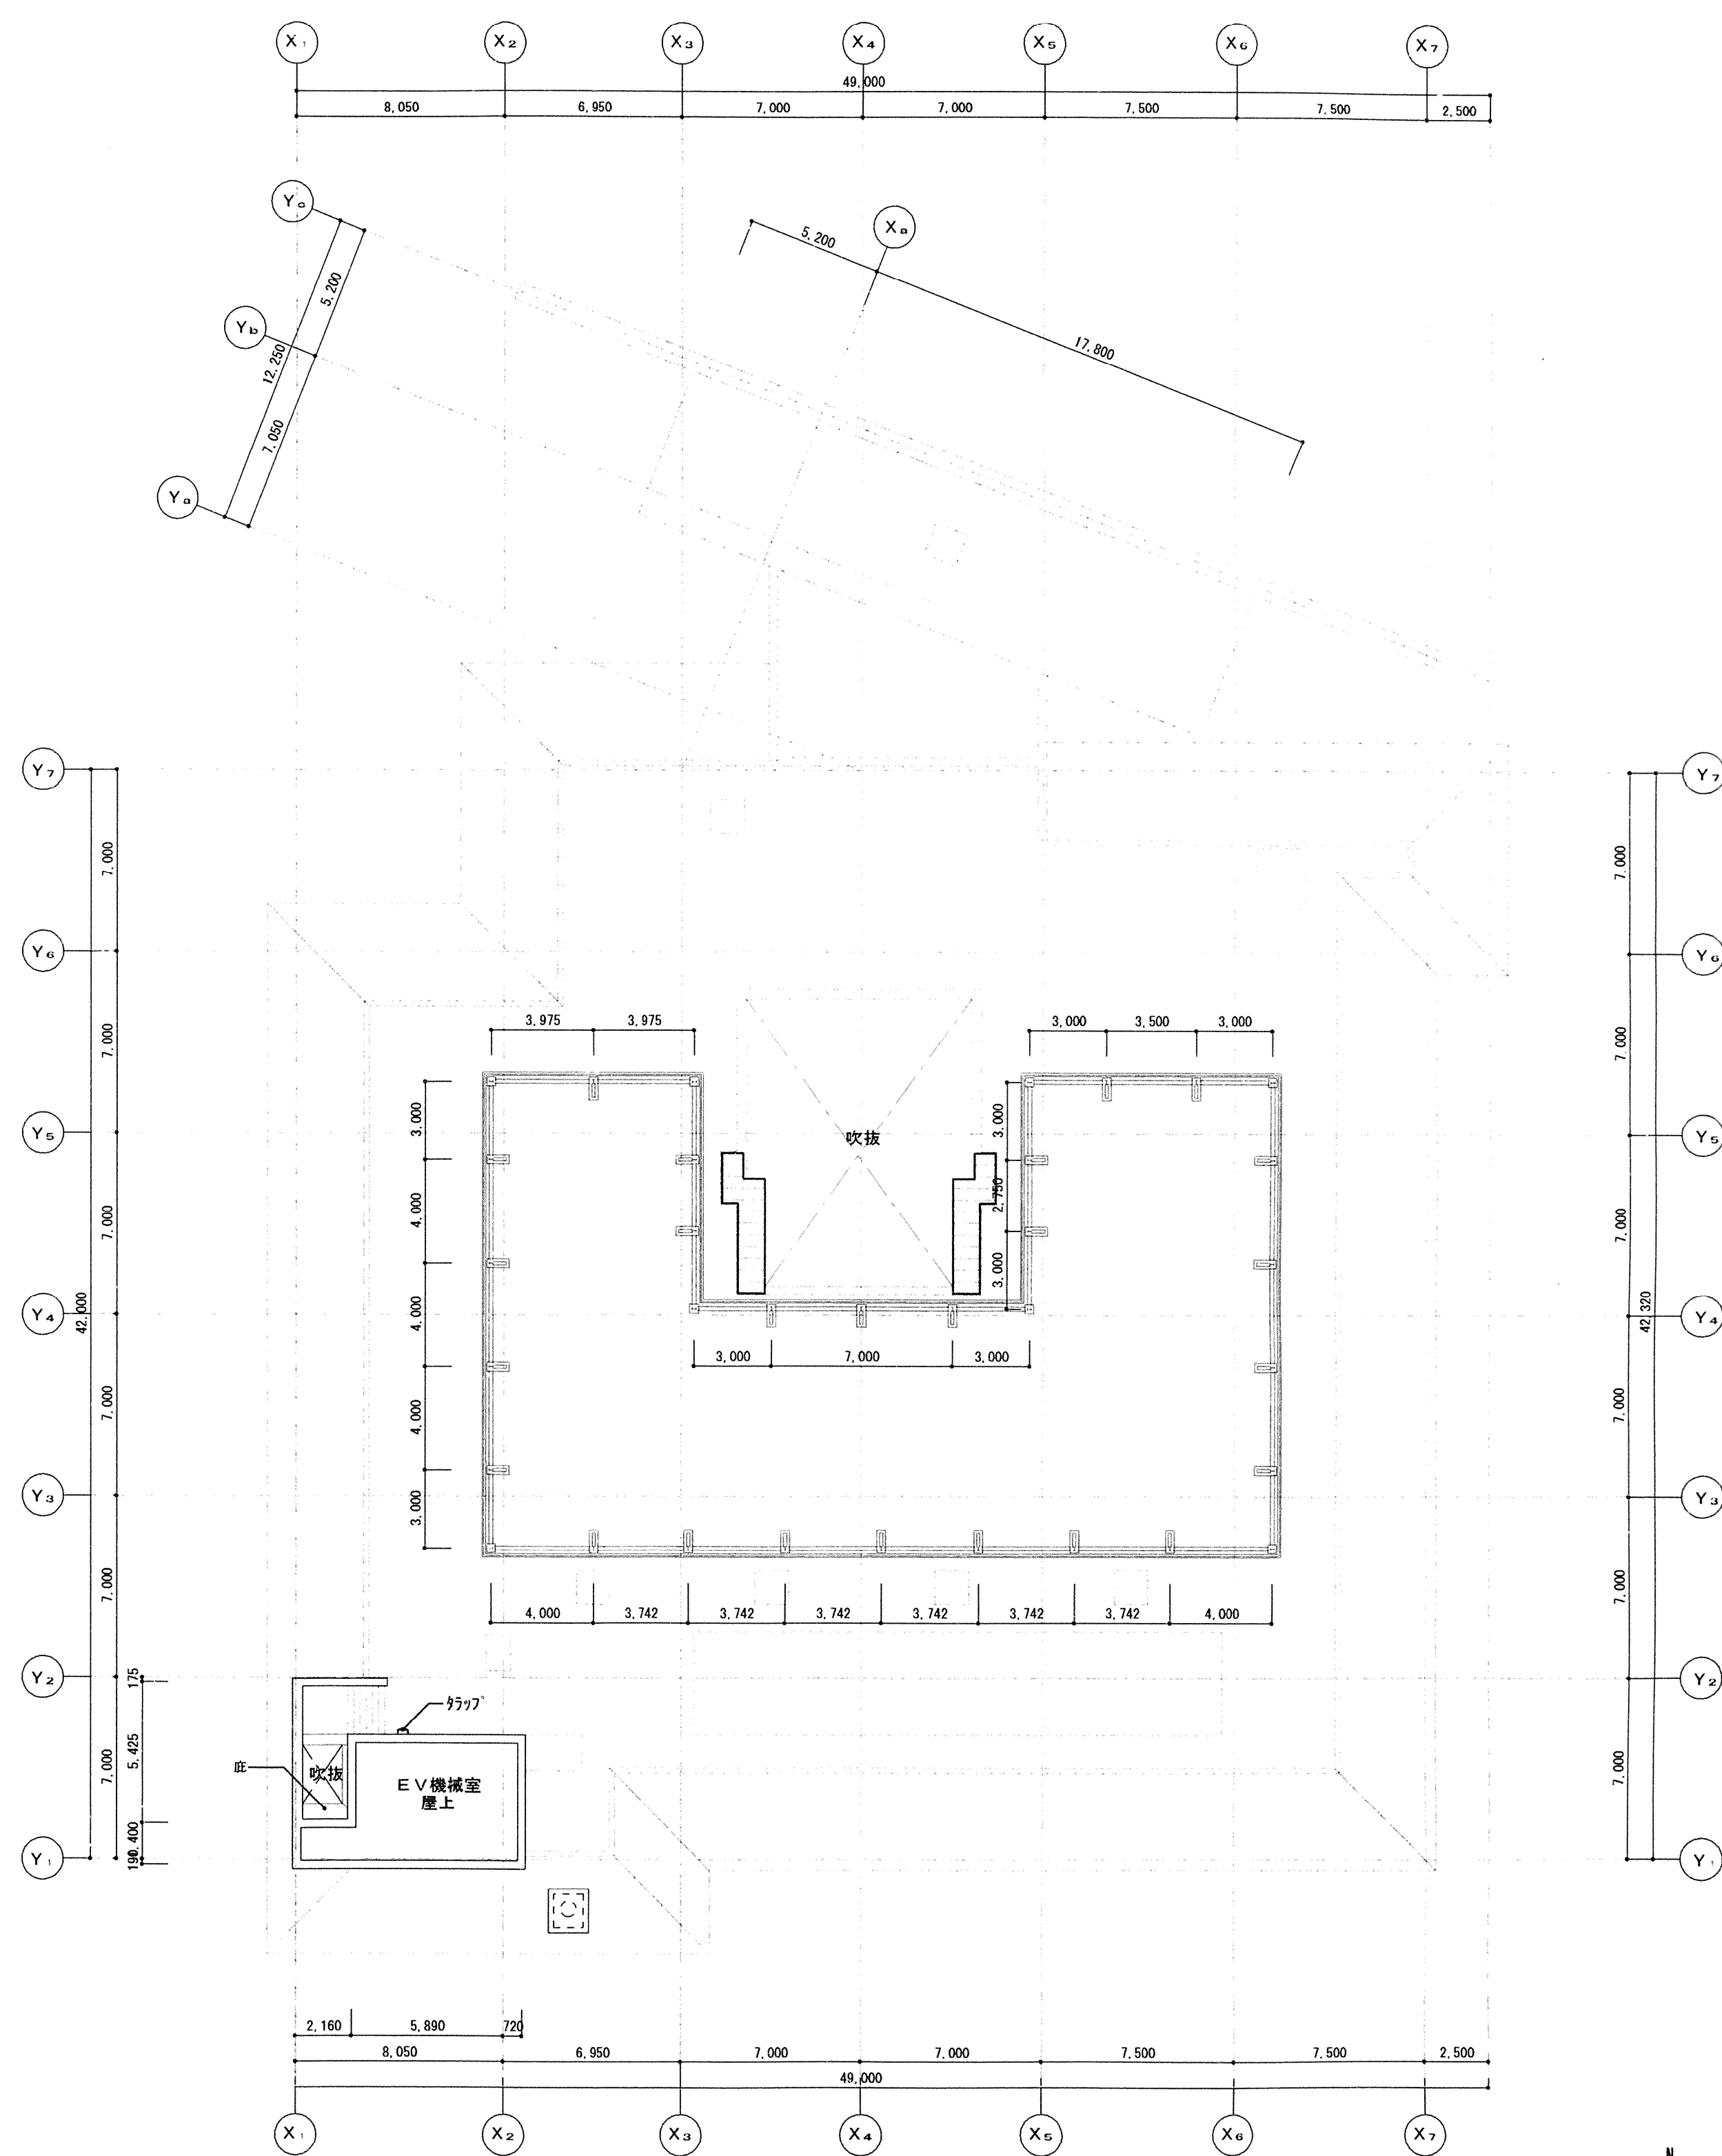

塔屋屋根平面図

SCALE 1/200